BRUHAT BENGALURU MAHANAGARA PALIKE

YELAHANKA ZONE

NAME OF WORK : IMPROVEMENTS TO ROADS AND DRAINS AT KONDAPPA LAYOUT EASTERN SIDE CROSS ROADS IN WARD NO.02 OF YELAHANKA SUB-DIVISION

Estimate Cost Rs. 40.00 Lakhs

Sl. No.	Description of Item	Unit	No.	L	B	D	Qty.	Rate	Amount
1	Removing B.S. slab of Drain and stacking (P No.25 / I N 5.32)								
	for Drain	Sqm							
	11th Cross Road		2	60.00	0.75		90.00		
	14th Cross Road		2	80.00	0.60		96.00		
			1	110.00	0.60		66.00		
	cross roads of 14th Cross Road		2	60.00	0.60		72.00		
	cross roads of 13th Cross Road		1	70.00	0.75		52.50		
	Cross Roads		1	70.00	0.90		63.00		
							439.50	65.72	**28883.94**
	Basic Rate	62.00							
	Area Weightage @ 6%	3.72							
	Total	**65.72**							
2	KSRRB 300 - Excavation for road, drains and similar works - KSRRB 300-1. Earthwork excavation by manual means in ordinary soil involving an average horizontal throw upto 2 meters and an average lift upto 0.5 m, excavated surface leveled and sides neatly dressed, the disposed earth to be leveled neatly after breaking of clods complete as per specifications. MORTH Chapter 3 (P.142/I.19.1)								
	Desilting for Drain	Cum							
	11th Cross Road		2	60.00	0.60	0.60	43.20		
	14th Cross Road		2	80.00	0.60	0.60	57.60		
			1	110.00	0.60	0.60	39.60		
	cross roads of 14th Cross Road		2	60.00	0.60	0.45	32.40		
	cross roads of 13th Cross Road		1	70.00	0.60	0.60	25.20		
	Cross Roads		1	70.00	0.60	0.50	21.00		
			2	50.00	0.60	0.60	36.00		
							255.00	86.92	**22164.60**
	Basic Rate	82.00							
	Area Weightage @ 6%	4.92							
	Total	**86.92**							
3	KSRRB M200-24:- dismantling of cement concrete pavement by mechanical means using pneumatic tools, breaking to pieces no exceeding 0.02 Cum in volume and stock piling at designated locations and disposal of dismantled materials upto a lead of 1000 meters, stacking serviceable and unserviceable materials separately complete as per specifications. MORTH specifications. No. 202, (P.No. 138/ Item No. 18.47)								
	for road Kondappa Layout (E/S)	Cum							
	11th Cross Road		1	60.00	5.50	0.20	66.00		
	14th Cross Road		1	80.00	5.00	0.15	60.00		
			1	110.00	3.00	0.15	49.50		
	cross roads of 14th Cross Road		1	60.00	6.00	0.15	54.00		
	cross roads of 13th Cross Road		1	70.00	3.00	0.15	31.50		
			1	50.00	5.00	0.15	37.50		
							298.50	827.86	**247116.21**
	Basic Rate	781.00							

Sl. No.	Description of Item	Unit	No.	L	B	D	Qty.	Rate	Amount
	Area Weightage @ 6%	46.86							
	Total	**827.86**							
4	KSRB 2-1.1 : Earthwork in surface excavation in **ordinary soil** for **levelling and lowering** the ground manually (other than foundation of buildings, culverts, road drains and trenches of pipe lines and cables) and removing the excavated stuff to a distance not exceeding 50m and lift upto 1.5m, excavated surface leveled and neatly dressed, disposed earth to be leveled after breaking of clods and neatly dressed as per specifications specification No KBS 2.1 (a) / 2.3.1 (P.5/I.2.1)								
	for road Kondappa Layout (E/S)	Cum							
	11th Cross Road		1	60.00	5.50	0.20	66.00		
	14th Cross Road		1	80.00	5.00	0.20	80.00		
			1	110.00	3.00	0.20	66.00		
	cross roads of 14th Cross Road		1	60.00	6.00	0.20	72.00		
	cross roads of 13th Cross Road		1	70.00	3.00	0.20	42.00		
			1	50.00	5.00	0.20	50.00		
							376.00	166.42	**62573.92**
	Basic Rate	157.00							
	Area Weightage @ 6%	9.42							
	Total	**166.42**							
5	KSRRB M100-1 Loading and Unloading of Stone Boulder / Stone aggregate /sand/kaner/ Moorum KSRRB M100-1 Placing tipper at loading point, loading with front end loader, dumping, turning for return trip, excluding time for haulage and return trip complete as per specifications MORTH -100/ Chapter 1 (Page No 133/ Item No 17.1)								
		Cum							
						Qty Vide Item No.2+3	**631.00**	100.00	**63100.00**
	Average Weight of Earth 1.28 Tonne/Km								
	Basic Rate Lead Charges for 10.00 Kms (2.50X1.28X10.00)	32.00							
	Add loading and unloading Item No 17.1)	68.00							
	Total	**100.00**							
6	**Refixing stone slabs** of drains and pointing in C.M.(1:3)(P.No.25/I.No.5.33)								
		Sqm							
						90% of Qty Vide Item No.1	**395.55**	80.56	**31865.51**
	Basic Rate	76.00							
	Area Weightage @ 6%	4.56							
	Total	**80.56**							
7	Providing and fixing **RCC precast Slabs of 0.10 m thick of CC 1:2:4 with 20** mm and down size graded granite metal , machine mixed , including cost of all material , labour , HOM of Machinery , curing complete								
		Sqm							
	for Drain covering slab					*10% of Qty Vide Item No.1*	43.95		
							43.95	2100.00	**92295.00**
	Data Rate	**2100.00**							

Sl. No.	Description of Item	Unit	No.	L	B	D	Qty.	Rate	Amount
8	KSRB 4-1.3: Providing and laying in position plain cement concrete of mix 1:4:8 with OPC cement @ 180kgs, with 40mm and down size graded granite metal coarse aggregates @ 0.85cum and fine aggregates @ 0.57cum machine mixed, concrete laid in layers not exceeding 15 cms. thick, well compacted, in foundation and plinth, including cost of all materials, labour, HOM of machinery, curing complete as per specifications.Specification No.KBS 4.1, 4.2 (P.12/I.4.3)								
	for road	Cum							
	11th Cross Road		1	60.00	5.50	0.15	49.50		
	14th Cross Road		1	80.00	5.00	0.15	60.00		
			1	110.00	3.00	0.15	49.50		
	cross roads of 14th Cross Road		1	60.00	6.00	0.15	54.00		
	cross roads of 13th Cross Road		1	70.00	3.00	0.15	31.50		
			1	50.00	5.00	0.15	37.50		
							282.00	5159.02	**1454843.64**
	Basic Rate 4867.00								
	Area Weightage @ 6% 292.02								
	Total 5159.02								
9	Providing and laying cement concrete using 20mm and down size granite jelly of ready mixed concrete **(RMC)** M20 for R.C.C works laid in 15cms thick layers and well compacted vibrating, curing, for raft foundation, column footing, main and secondary beams with all lead and lifts etc.,complete (exclusive of cost of steel and fabrication charges.) Page No.18 / Item No. 4.48)								
	for road	Cum							
	11th Cross Road		1	60.00	5.50	0.125	41.25		
	14th Cross Road		1	80.00	5.00	0.125	50.00		
			1	110.00	3.00	0.125	41.25		
	cross roads of 14th Cross Road		1	60.00	6.00	0.125	45.00		
	cross roads of 13th Cross Road		1	70.00	3.00	0.125	26.25		
			1	50.00	5.00	0.125	31.25		
							235.00	6231.74	**1464458.90**
	Basic Rate 5879.00								
	Area Weightage @ 6% 352.74								
	Total 6231.74								
10	**Vaccum De-watering** with vaccum pump and suction mat and compaction with skin floater clubbed with floating disc including cost of generator HOM of machinery Screed Vibratiry, Power Floater, blade and disc etc., with all lead and lift (P.177/ I.22.7)								
	for road	Sqm							
	11th Cross Road		1	60.00	5.50		330.00		
	14th Cross Road		1	80.00	5.00		400.00		
			1	110.00	3.00		330.00		
	cross roads of 14th Cross Road		1	60.00	6.00		360.00		

Sl. No.	Description of Item	Unit	No.	L	B	D	Qty.	Rate	Amount
	cross roads of 13th Cross Road		1	70.00	3.00		210.00		
			1	50.00	5.00		250.00		
							1880.00	95.40	**179352.00**
	Basic Rate	90.00							
	Area Weightage @ 6%	5.40							
	Total	**95.40**							
11	Providing Groove cutting for width of 5mm to 10mm and depth 80mm-100mm including cost of cutting machine generator and HOM of machinery including cost of blade, coolant etc., including cleaning aof groove & providing sand and hot bitumen fillars and filler metal etc.,including cost of conveyance of all materials, labour,lead and lift charges and all the other incidental charges as per drawing and as per specifications, MORTH specification. (P.178/ I.22.8)								
	for road	m							
	11th Cross Road		6	5.50			33.00		
	14th Cross Road		8	5.00			40.00		
			9	3.00			27.00		
	cross roads of 14th Cross Road		6	6.00			36.00		
	cross roads of 13th Cross Road		6	3.00			18.00		
			4	5.00			20.00		
							174.00	121.90	**21210.60**
	Basic Rate	115.00							
	Area Weightage @ 6%	6.90							
	Total	**121.90**							
							Sub-Total Amount		**3667864.00**
12	9% for KRIDL Charges								**330108.00**
13	Miscellaneous and unforeseen charges	LS							**2028.00**
							Grand Total Amount		**4000000.00**

(Rupees Fourty Lakhs Only)

CERTIFICATE

1) The site has been inspected and the work is found to be necessary
2) The rates adopted are as per PW.P IWTD SR of 2016-17 and data rate of Bangalore Circle.
3) The provisions were made in this estimate are necessary and adequate.
4) The area comes under the Bruhat Bengaluru Mahanagara Palike Limits.

Assistant Engineer
Ward No.02

Executive Engineer
Yelahanka Division
B.B.M.P

ADMINISTRATIVELY SANCTIONED FOR Rs. 40.00 lakhs only Lakhs only
Rupees

Assistant Executive Engineer
Yelahanka Sub-Division
B.B.M.P

enclosed memo
Dt
J.C(4)/PA/AS/47/2017-18
dated 18-3-2017 40.00 lakhs.

Technical Sanction
Accorded For Rs. 40.00 lacks
Head of A/C. P3172
CER NO :216/16-17 Dt:31.03.2017

JTA CE (YNK)

Executive Engineer
Yelahanka Zone
BBMP, Bangalore-63

NAME OF WORK : IMPROVEMENTS TO ROADS AND DRAINS AT KONDAPPA LAYOUT EASTERN SIDE CROSS ROADS IN WARD NO.02 OF YELAHANKA SUB-DIVISION

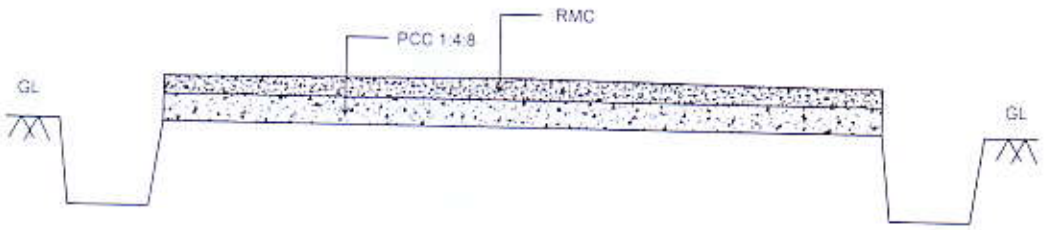

TYPICAL CROSS SECTION OF CC ROAD

Assistant Engineer
Ward No.02
B.B.M.P

Assistant Executive Engineer
Yelahanka Sub-Division
B.B.M.P

NAME OF WORK : IMPROVEMENTS TO ROADS AND DRAINS AT KONDAPPA LAYOUT EASTERN SIDE CROSS ROADS IN WARD NO.02 C
YELAHANKA SUB-DIVISION

KEY : NOT TO SCALE

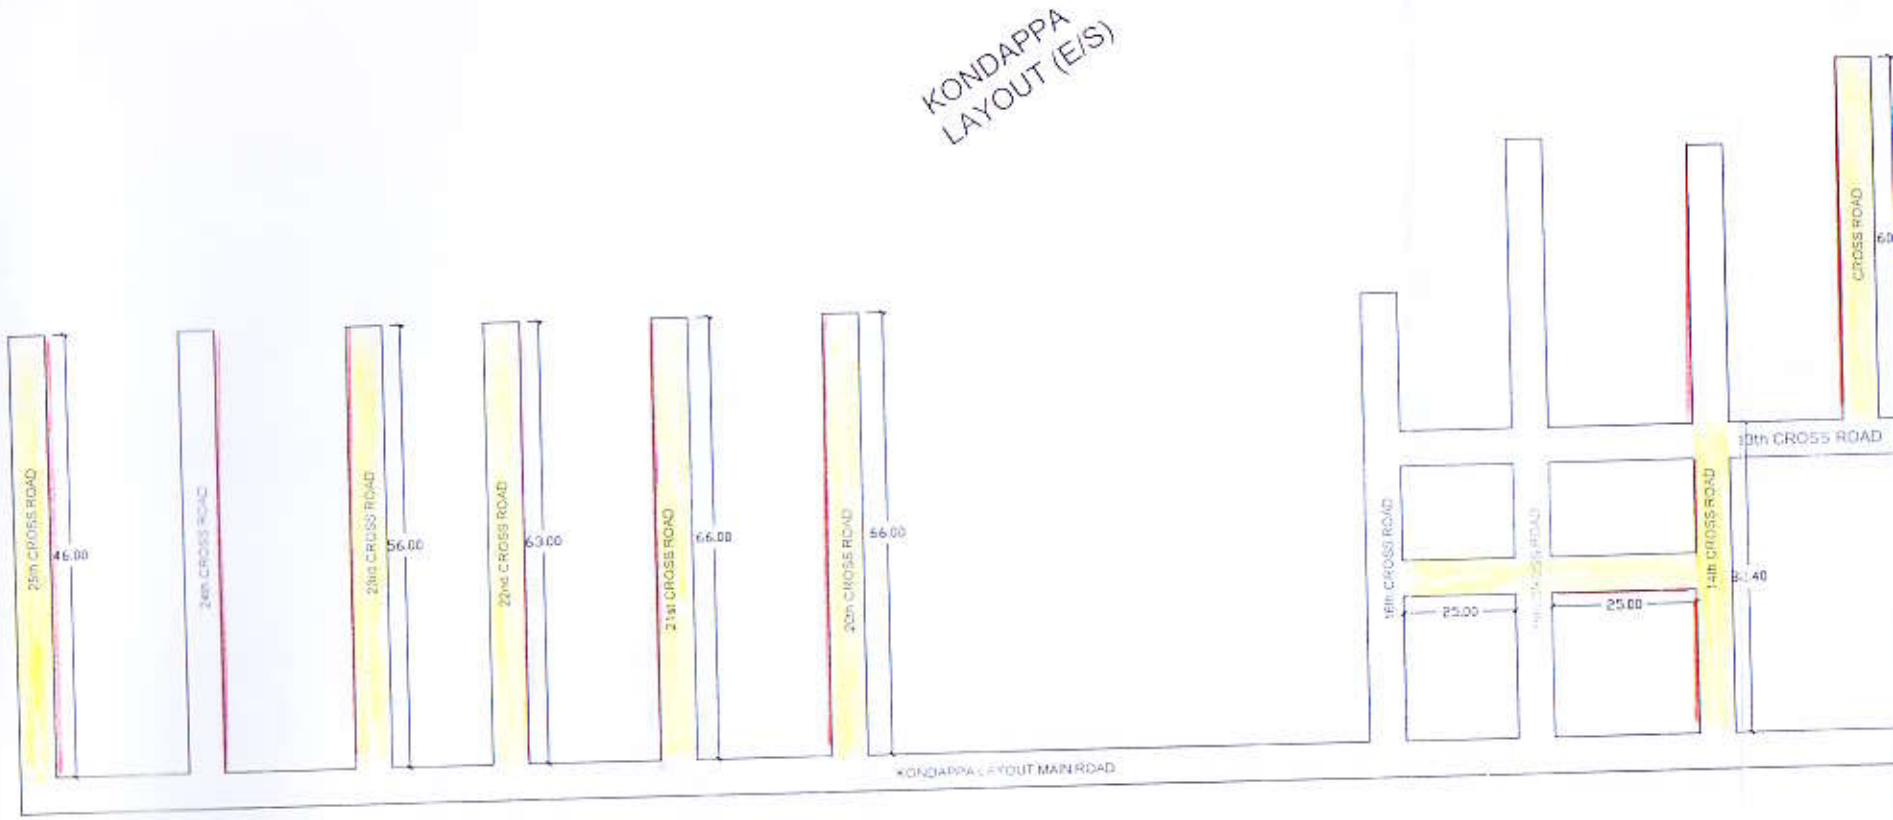

INDEX

- DESILTING DRA
- CC ROAD

Assistant Engineer
Ward No.02
B.B.M.P

Assistant Executive Engineer
Yelahanka Sub-Division
B.B.M.P

ELAHANKA ZONE
ARD 2-CHOWDESHWARI WARD

gend

Major Road

Intermediate Road

Minor Road